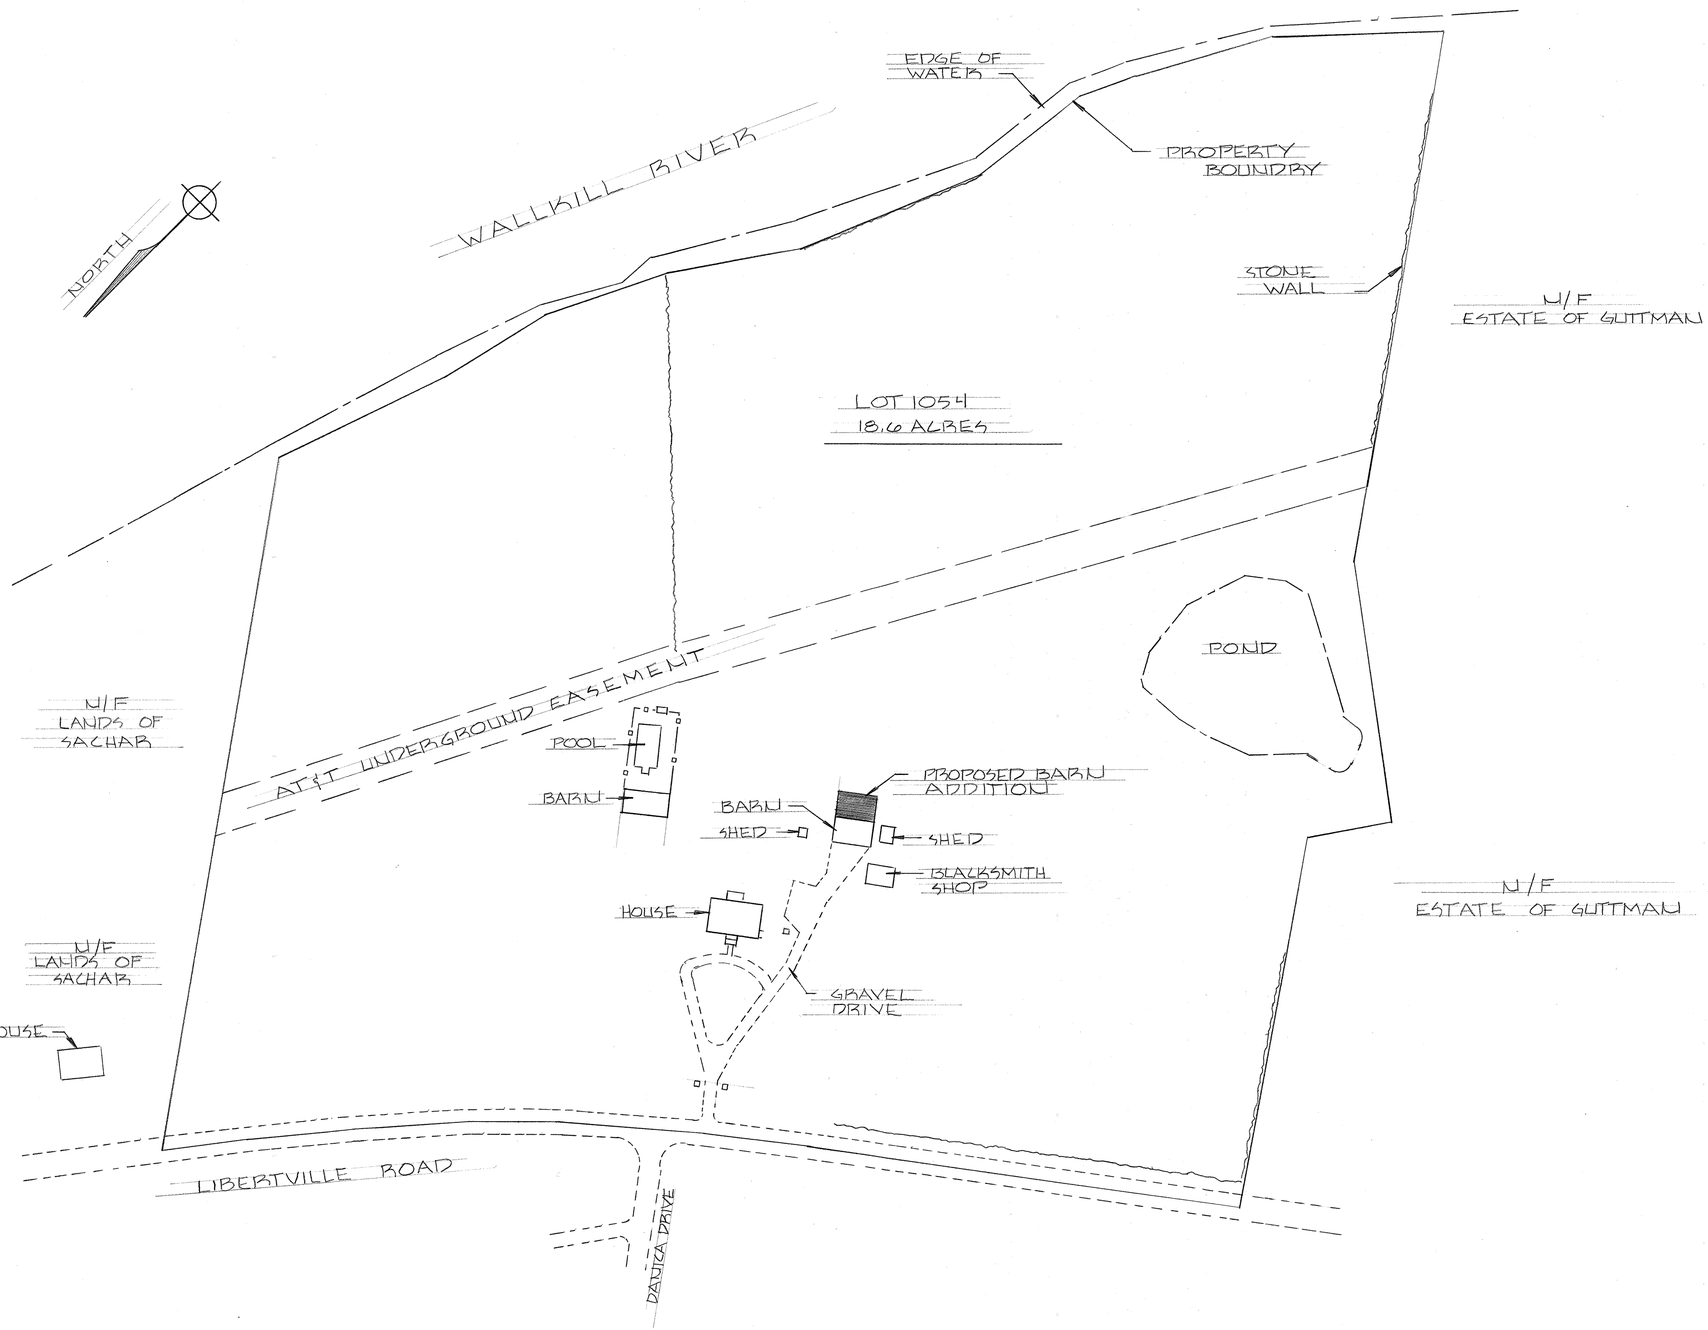

SITE PLAN

1" = 70.0'

LANDS OF
RICHARD B. BOWLEY

SCALE:	APPROVED BY:	DRAWN BY CWA
DATE: 1-21-14		REVISED

181 LIBERTYVILLE ROAD

NEW PALTZ NY

DRAWING NUMBER S-1

22 X 34 PRINTED ON NO. 1000H CLEARPRINTS

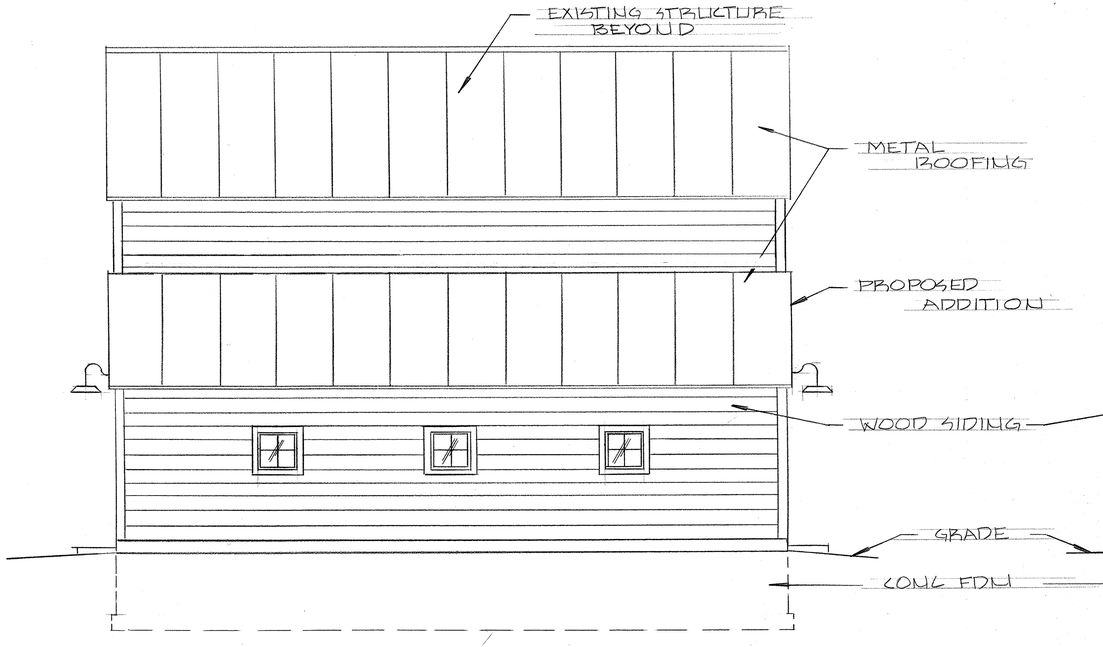

REAR ELEVATION

SCALE 1/4"=1'-0"

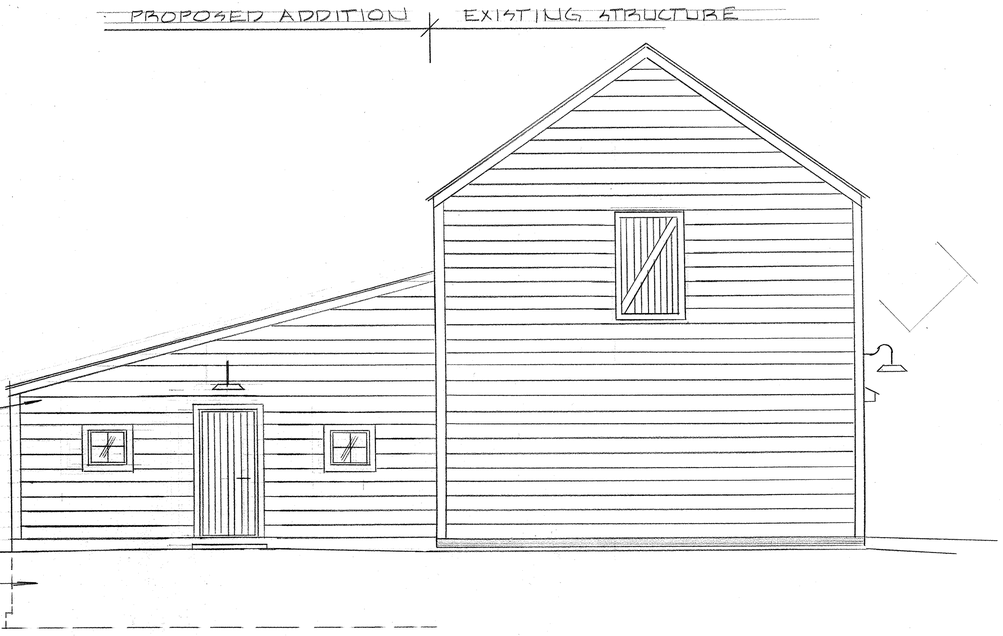

SIDE ELEVATION

SCALE 1/4"=1'-0"

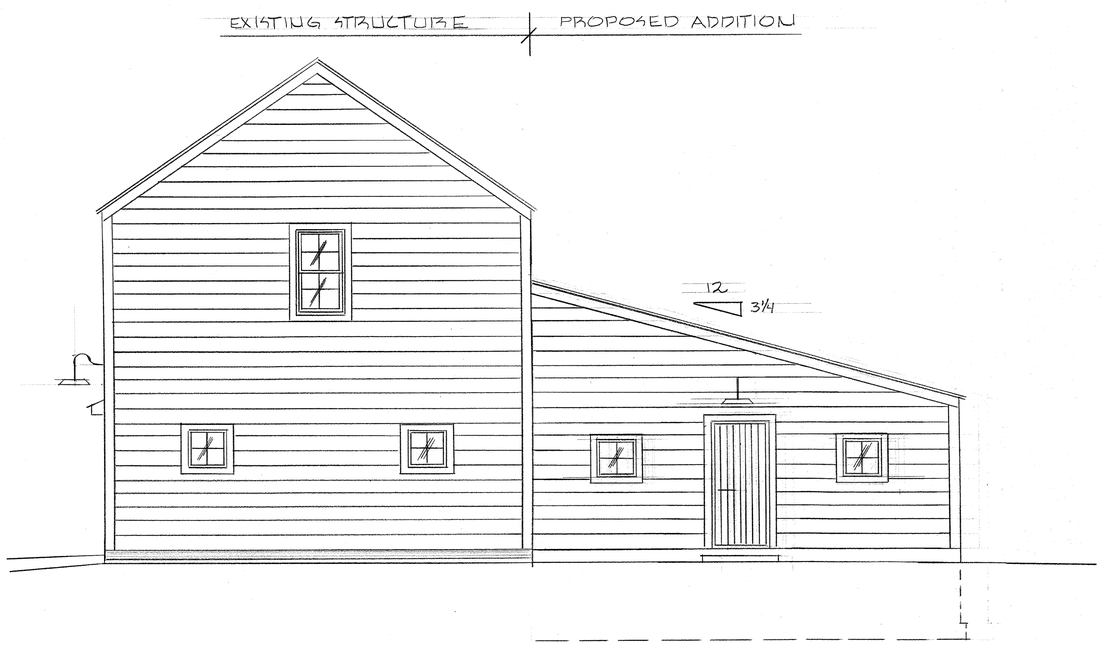

SIDE ELEVATION

SCALE 1/4"=1'-0"

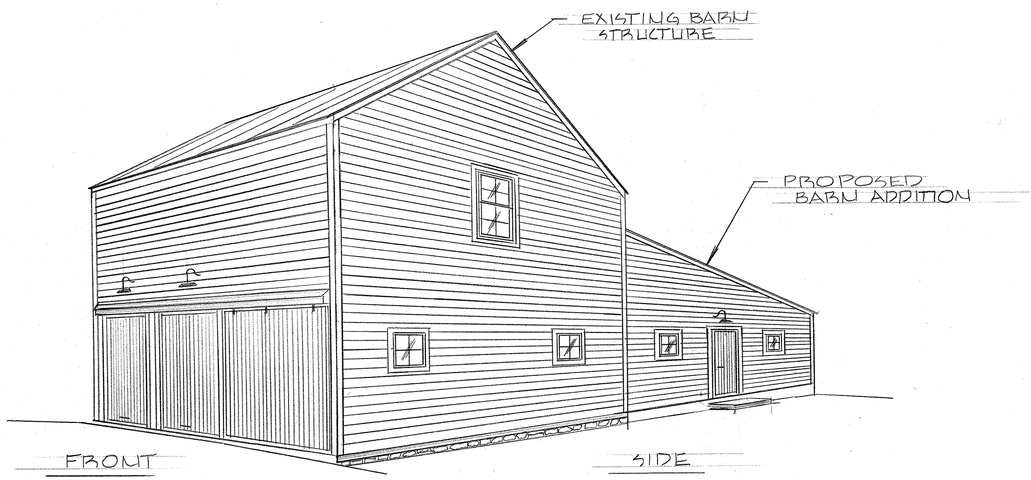

Seakill INC
CUSTOM HOME BUILDERS
46 North Chestnut St. New Paltz, N.Y. 12561

PROPOSED 22'-6"x35'-4" BARN ADDITION

SCALE:	APPROVED BY:	DRAWN BY: CWA
DATE: 1-7-14		REVISED

BOWLEY RESIDENCE

181 LIBERTYVILLE RD NEW PALTZ

DRAWING NUMBER A1 OF 3

22 X 34 PRINTED ON NO. 1000H CLEARPRINT®

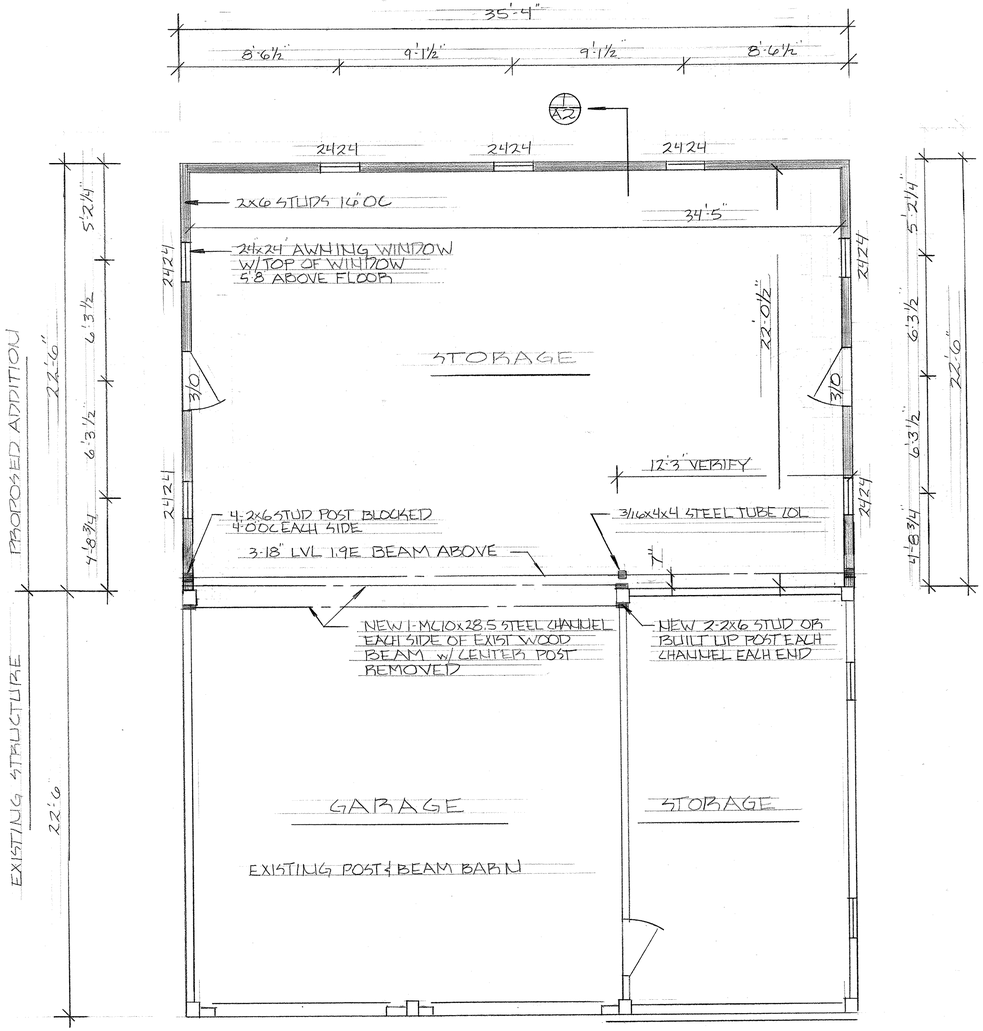

FIRST FLOOR PLAN

SCALE 1/4"=1'-0"

SECTION VIEW A2

SCALE 3/8"=1'-0

NOTES

- INDICATES EXISTING STRUCTURE
- INDICATES NEW FRAMING
- BUILDER TO VERIFY ALL DIMENSIONS & CONDITIONS ON SITE
- WINDOWS JELD WEN OR EQUAL
- WINDOW SCHEDULE
  - 2424 2'-0¾ x 2'-0¾ AWNING
- NEW BARN STORAGE AREA: 795 SQFT

Seakill INC
CUSTOM HOME BUILDERS
46 North Chestnut St. New Paltz, N.Y. 12561

PROPOSED 22'-6" x 35'-4" BARN ADDITION

SCALE:	APPROVED BY:	DRAWN BY ZWA
DATE: 1-7-14		REVISED

BOWLEY RESIDENCE

181 LIBERTYVILLE RD NEW PALTZ

DRAWING NUMBER A2 OF 3

22 X 34 PRINTED ON NO. 1000H CLEARPRINT®

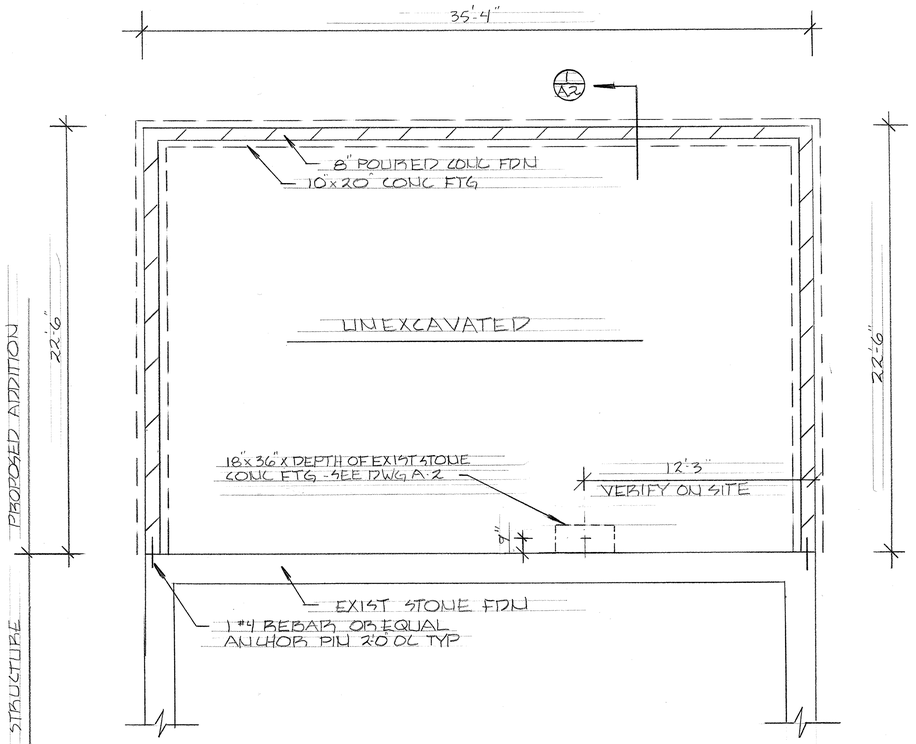

FOUNDATION PLAN

SCALE 1/4"=1'-0"

NOTES

ALL CONC w/ 3500 PSI MIN COMPRESSIVE STRENGTH AT 28 DAYS

AFTER PBE CONST. ON SITE SOIL EVALUATION BY ENGINEER - PBE SUMPTIVE SOIL BEARING OF 2500 LBS USED IN FOOTING DESIGN CONTRACTOR TO NOTIFY ENGINEER IF 2500 PSF CANNOT BE DEVELOPED

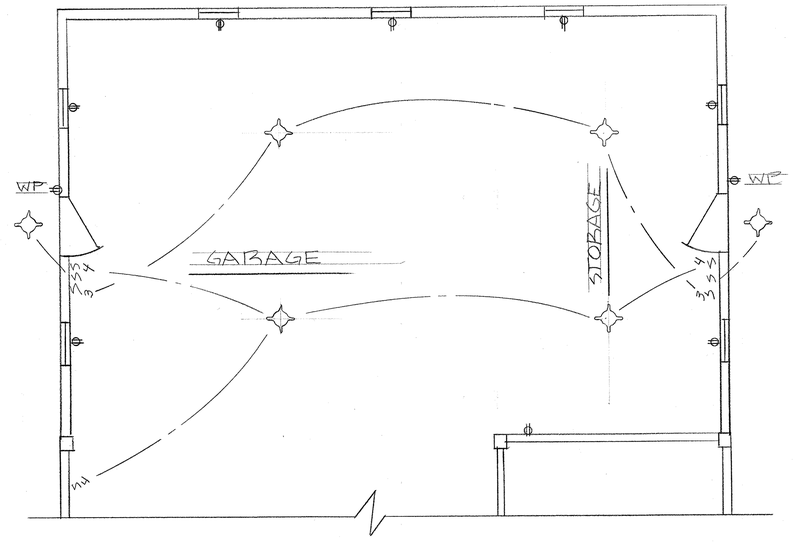

FIRST FLOOR ELECTRIC LAYOUT

NTS

ELECTRIC SYMBOLS

- LIGHTING FIXTURE
- S SWITCH
- S3 THREE WAY SWITCH
- S4 FOUR WAY SWITCH
- ⊖ CONVENIENCE OUTLET
- WP WEATHERPROOF COVER

ELECTRIC NOTES

ALL NEW ELECTRIC WIRING INSTALLED AS PER NEC & NYS CODE AND INSPECTED

Seakill CUSTOM HOME BUILDERS

46 North Chestnut St. New Paltz, N.Y. 12561

PROPOSED 22'-6"x35'-4" BARN ADDITION

SCALE:	APPROVED BY:	DRAWN BY CWA
DATE: 1-7-14		REVISED

BOWLEY RESIDENCE

181 LIBERTYVILLE RD NEW PALTZ

DRAWING NUMBER A3 of 3

22 X 34 PRINTED ON NO. 1000H CLEARPRINT®