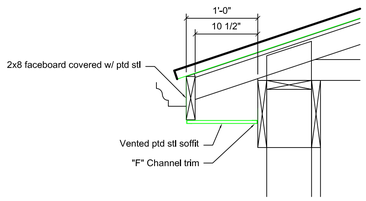

EAVE DETAIL
Scale: 1/2" = 1'-0"

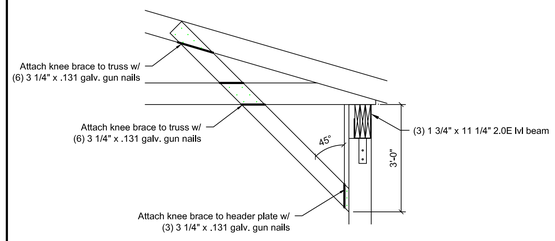

KNEE BRACE DETAIL
Scale: 1/2" = 1'-0"

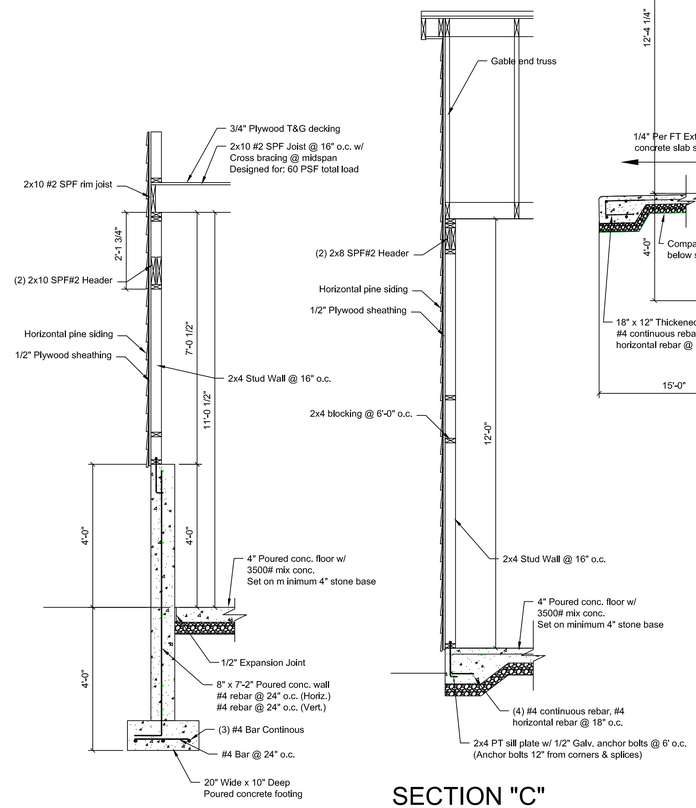

SECTION "B"
Scale: 1/2" = 1'-0"

SECTION "C"
Scale: 1/2" = 1'-0"

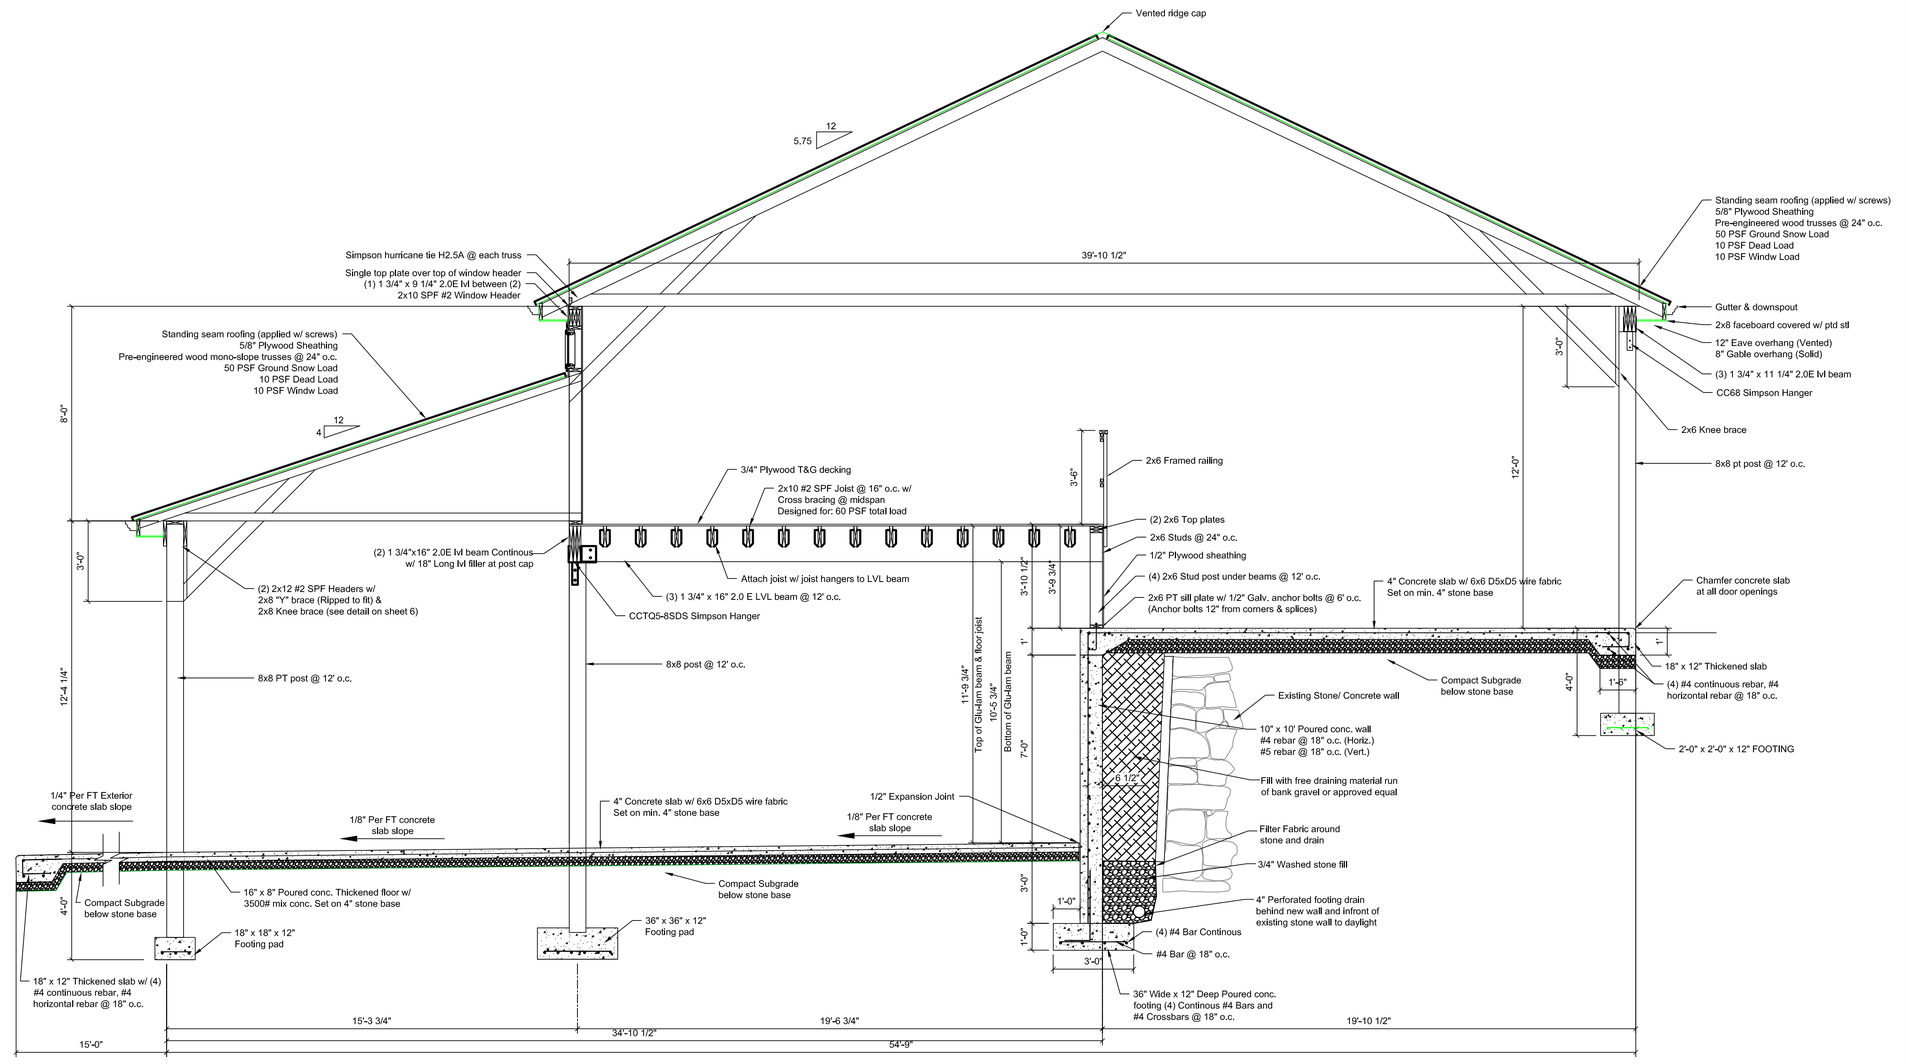

SECTION "A"
Scale: 3/8" = 1'-0"

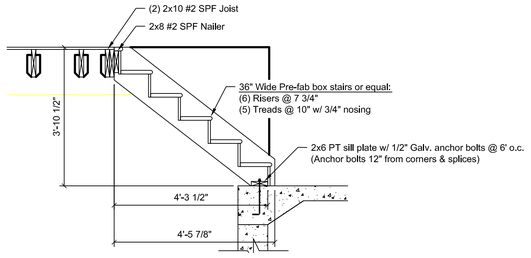

STAIRS DETAIL
Scale: 1/2" = 1'-0"

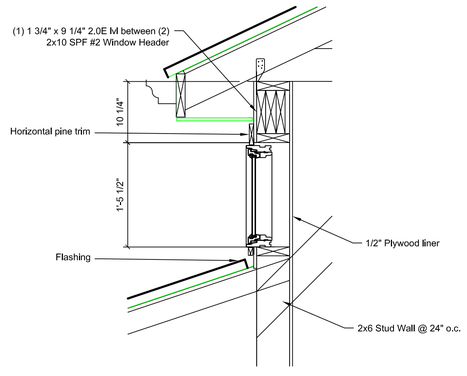

STATIONARY WINDOW DETAIL
Scale: 1" = 1'-0"

SECTIONS
FOR
BROOK FARM BARN
TOWN OF NEW PALTZ
ULSTER COUNTY ~ NEW YORK

AUGUST 25, 2015

MEDENBACH & EGGERS
CIVIL ENGINEERING & LAND SURVEYING, P.C.
STONE RIDGE, NEW YORK (845) 687-0047

BARRY MEDENBACH, P.E.
NEW YORK LIC. NO. 60142

8/26/2015 3:25:43 PM

E15_054 Glynwood\2015 08.dwg